OAK SURFACES TO BE FORMED USING AMERICAN WHITE OAK VENEERED MDF WITH A CLEAR SATIN SPRAYED FINISH (NOT EUROPEAN OAK)

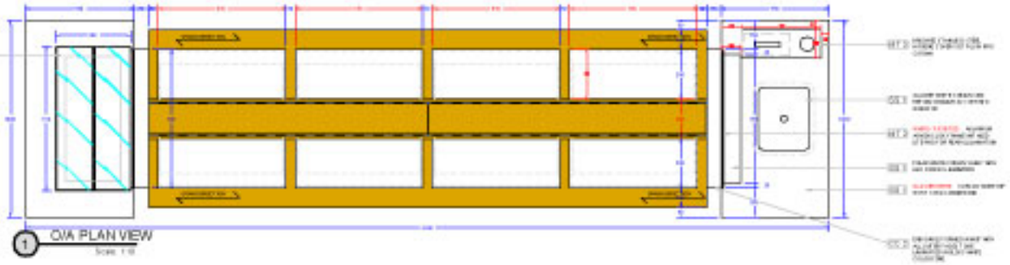

1 O/A PLAN VIEW
Scale: 1:10

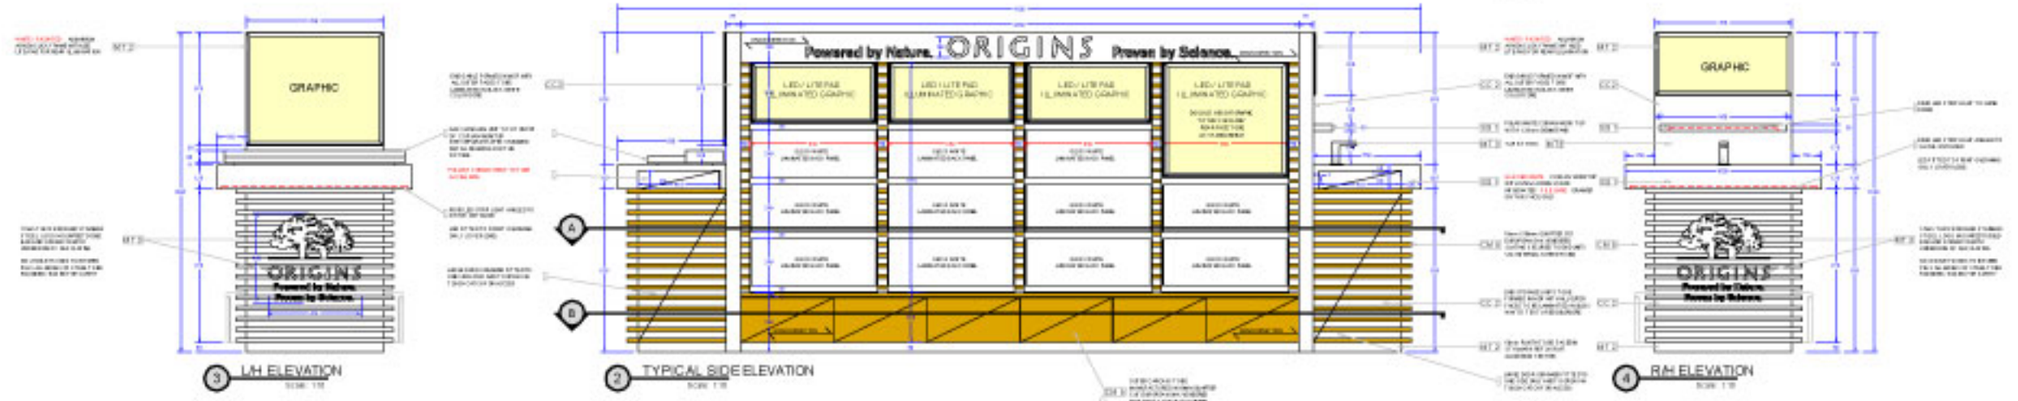

3 L/H ELEVATION
Scale: 1:10

2 TYPICAL SIDE ELEVATION
Scale: 1:10

4 R/H ELEVATION
Scale: 1:10

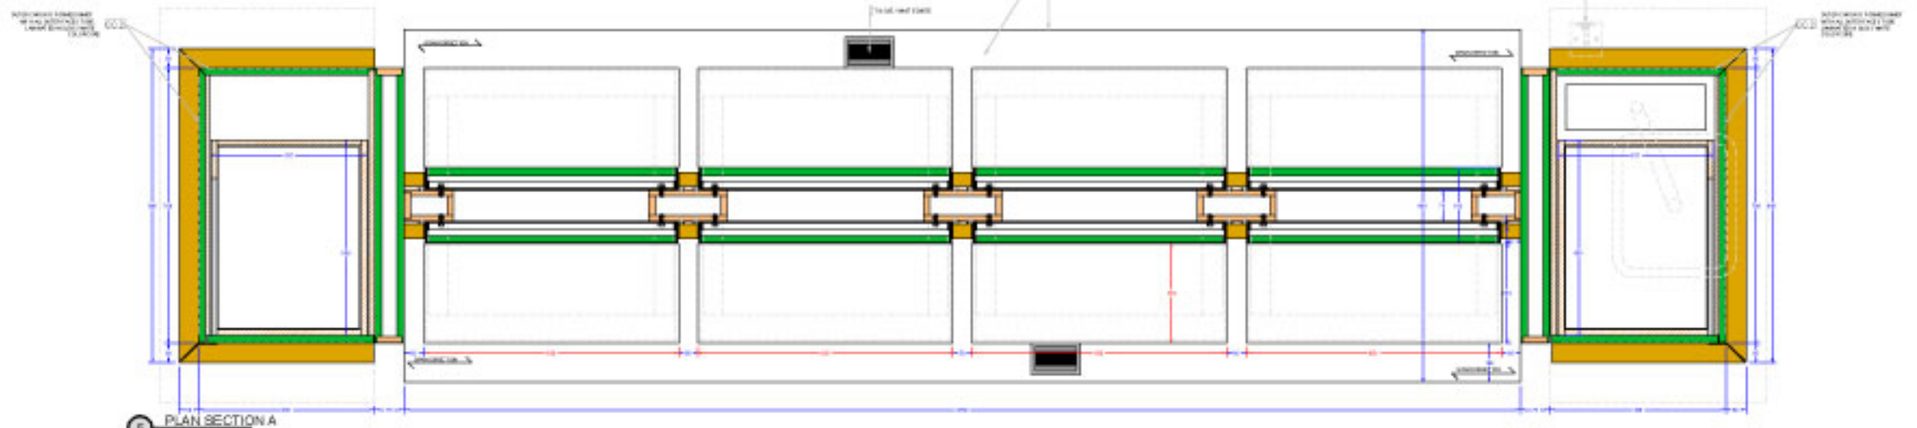

5 PLAN SECTION A
Scale: 1:10

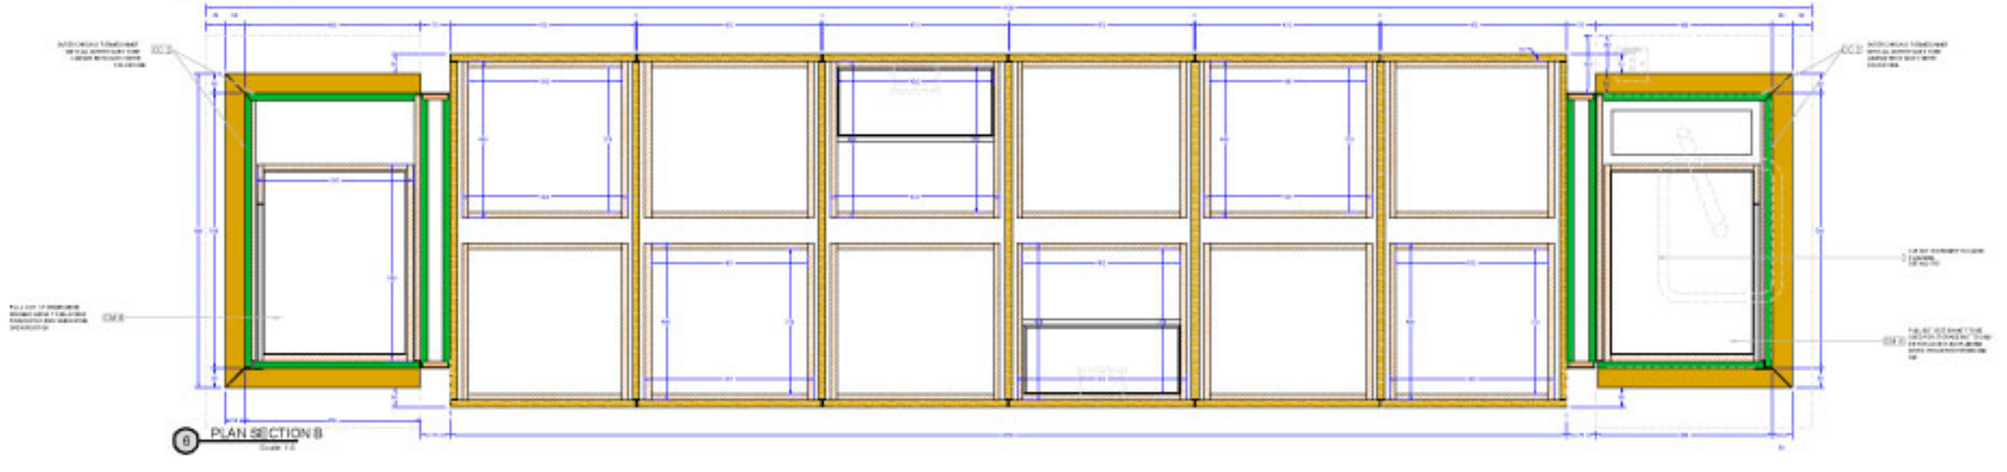

6 PLAN SECTION B
Scale: 1:10

adl

MATERIALS KEY

GENERAL NOTES

REVISIONS